NAME OF WORK: Improvements to Roads, Drains and Other Developmental Works at Shivamandira Road, Matru Layout, Shaada Nagar Judicial Layout and Surrounding Area in Ward no 02,03,04 of Yelahanka Division under Amruth Nagarothana Grants. (PAKAGE NO -05)

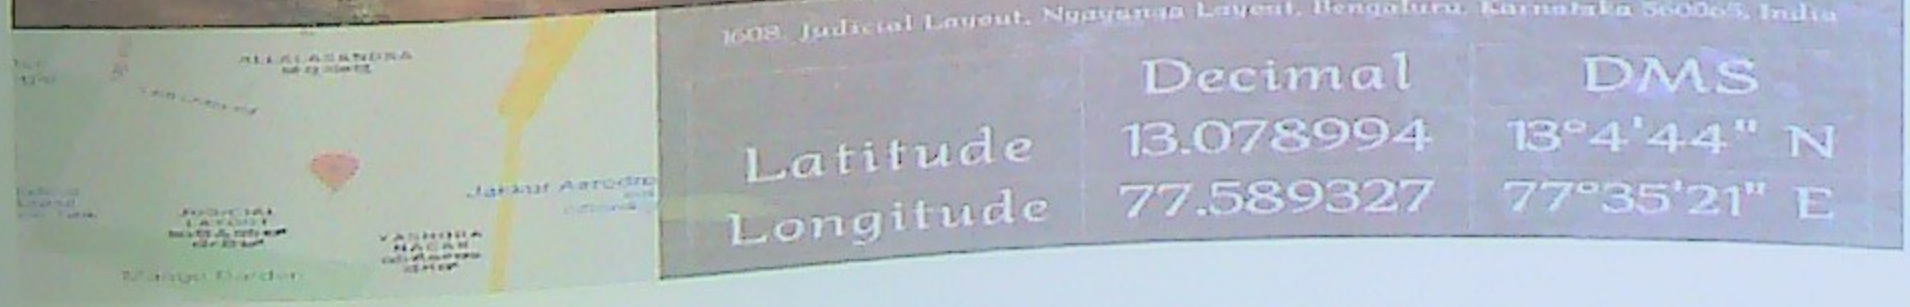

ಯಲಹಂಕ ಉಪನಗರ ಉಪವಿಭಾಗ,
ಬಿ.ಬಿ.ಎಂ.ಪಿ. ಬೆಂಗಳೂರು-106

NAME OF WORK: Improvements to Roads, Drains and Other Developmental Works at Shivamandira Road, Matru Layout, Shaada Nagar Judicial Layout and Surrounding Area in Ward no 02,03,04 of Yelahanka Division under Amruth Nagarothana Grants. (PAKAGE NO -05)

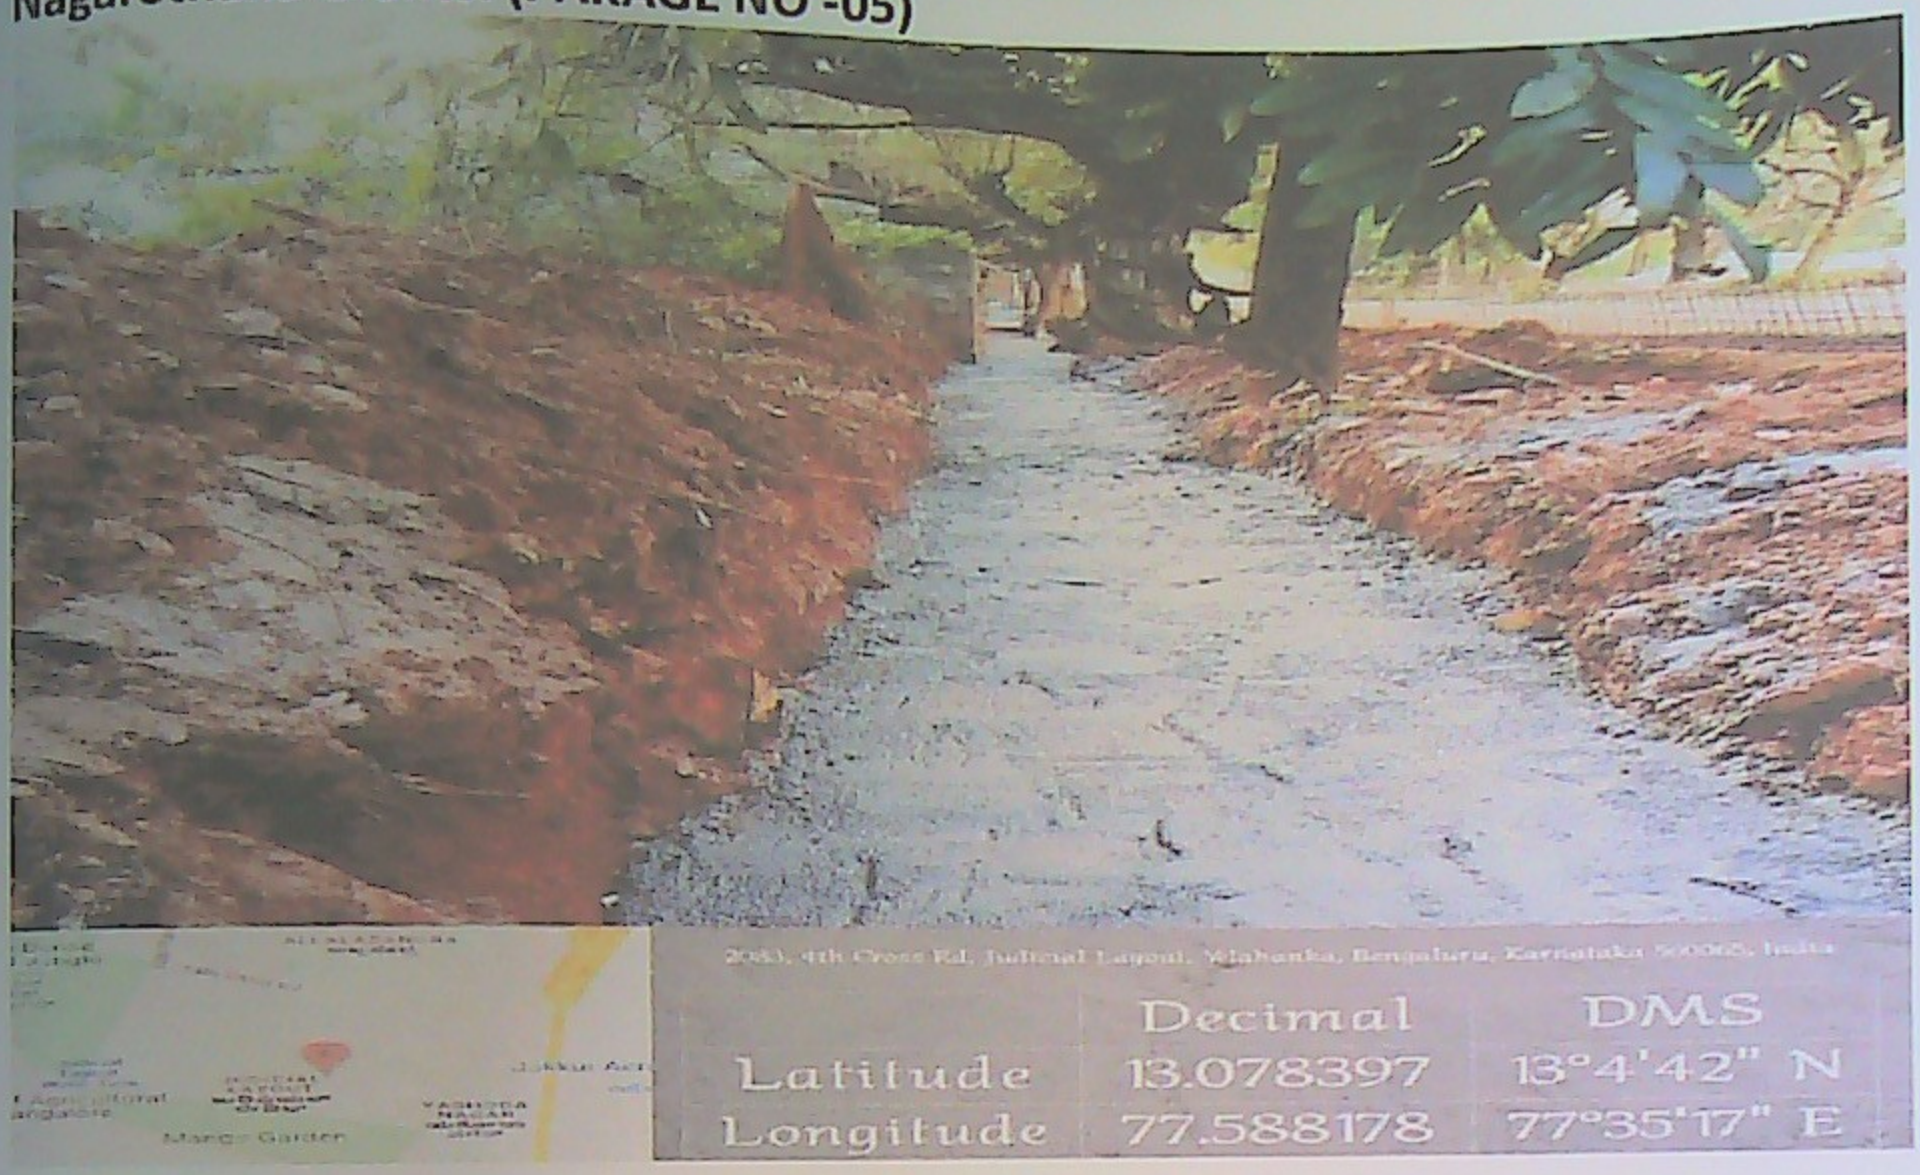

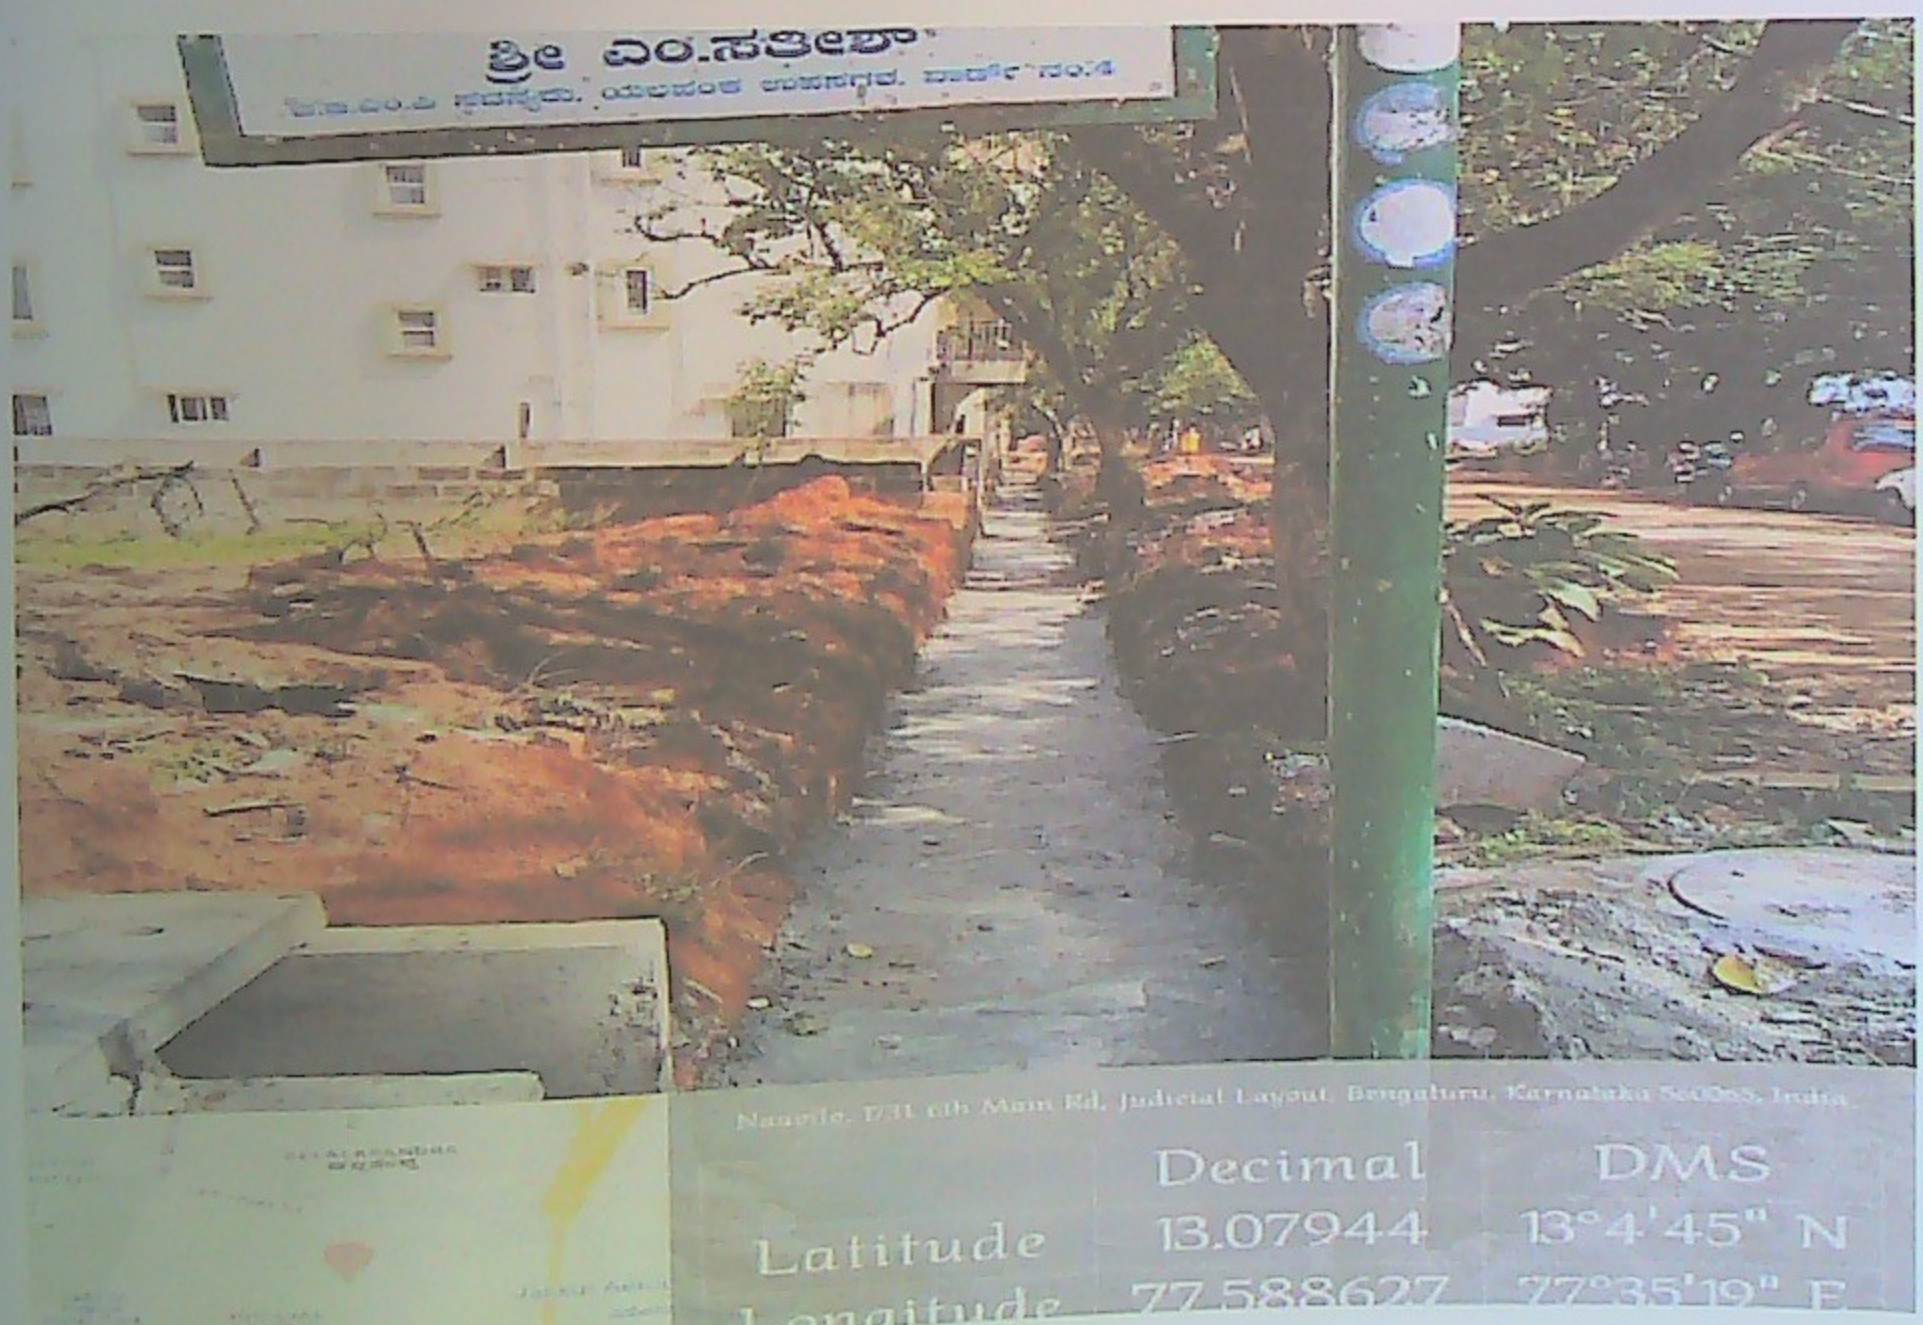

ಸಹಾಯಕ ಕಾರ್ಯಪಾಲಕ ಅಭಿಯಂತರರು
ಯಲಹಂಕ ಉಪನಗರ ಉಪವಿಭಾಗ,
ಜ ಜ.ಎಂ.ಕಿ. ಬೆಂಗಳೂರು-106

NAME OF WORK: Improvements to Roads, Drains and Other Developmental Works at Shivamandira Road, Matru Layout, Shaada Nagar Judicial Layout and Surrounding Area in Ward no 02,03,04 of Yelahanka Division under Amruth Nagarothana Grants. (PAKAGE NO -05)

3HXV+5JR, Jakkur Plantation, Jakkuru, Bengaluru, Karnataka 560064, India

	Decimal	DMS
Latitude	13.082848	13°4'58" N
Longitude	77.593283	77°35'35" E

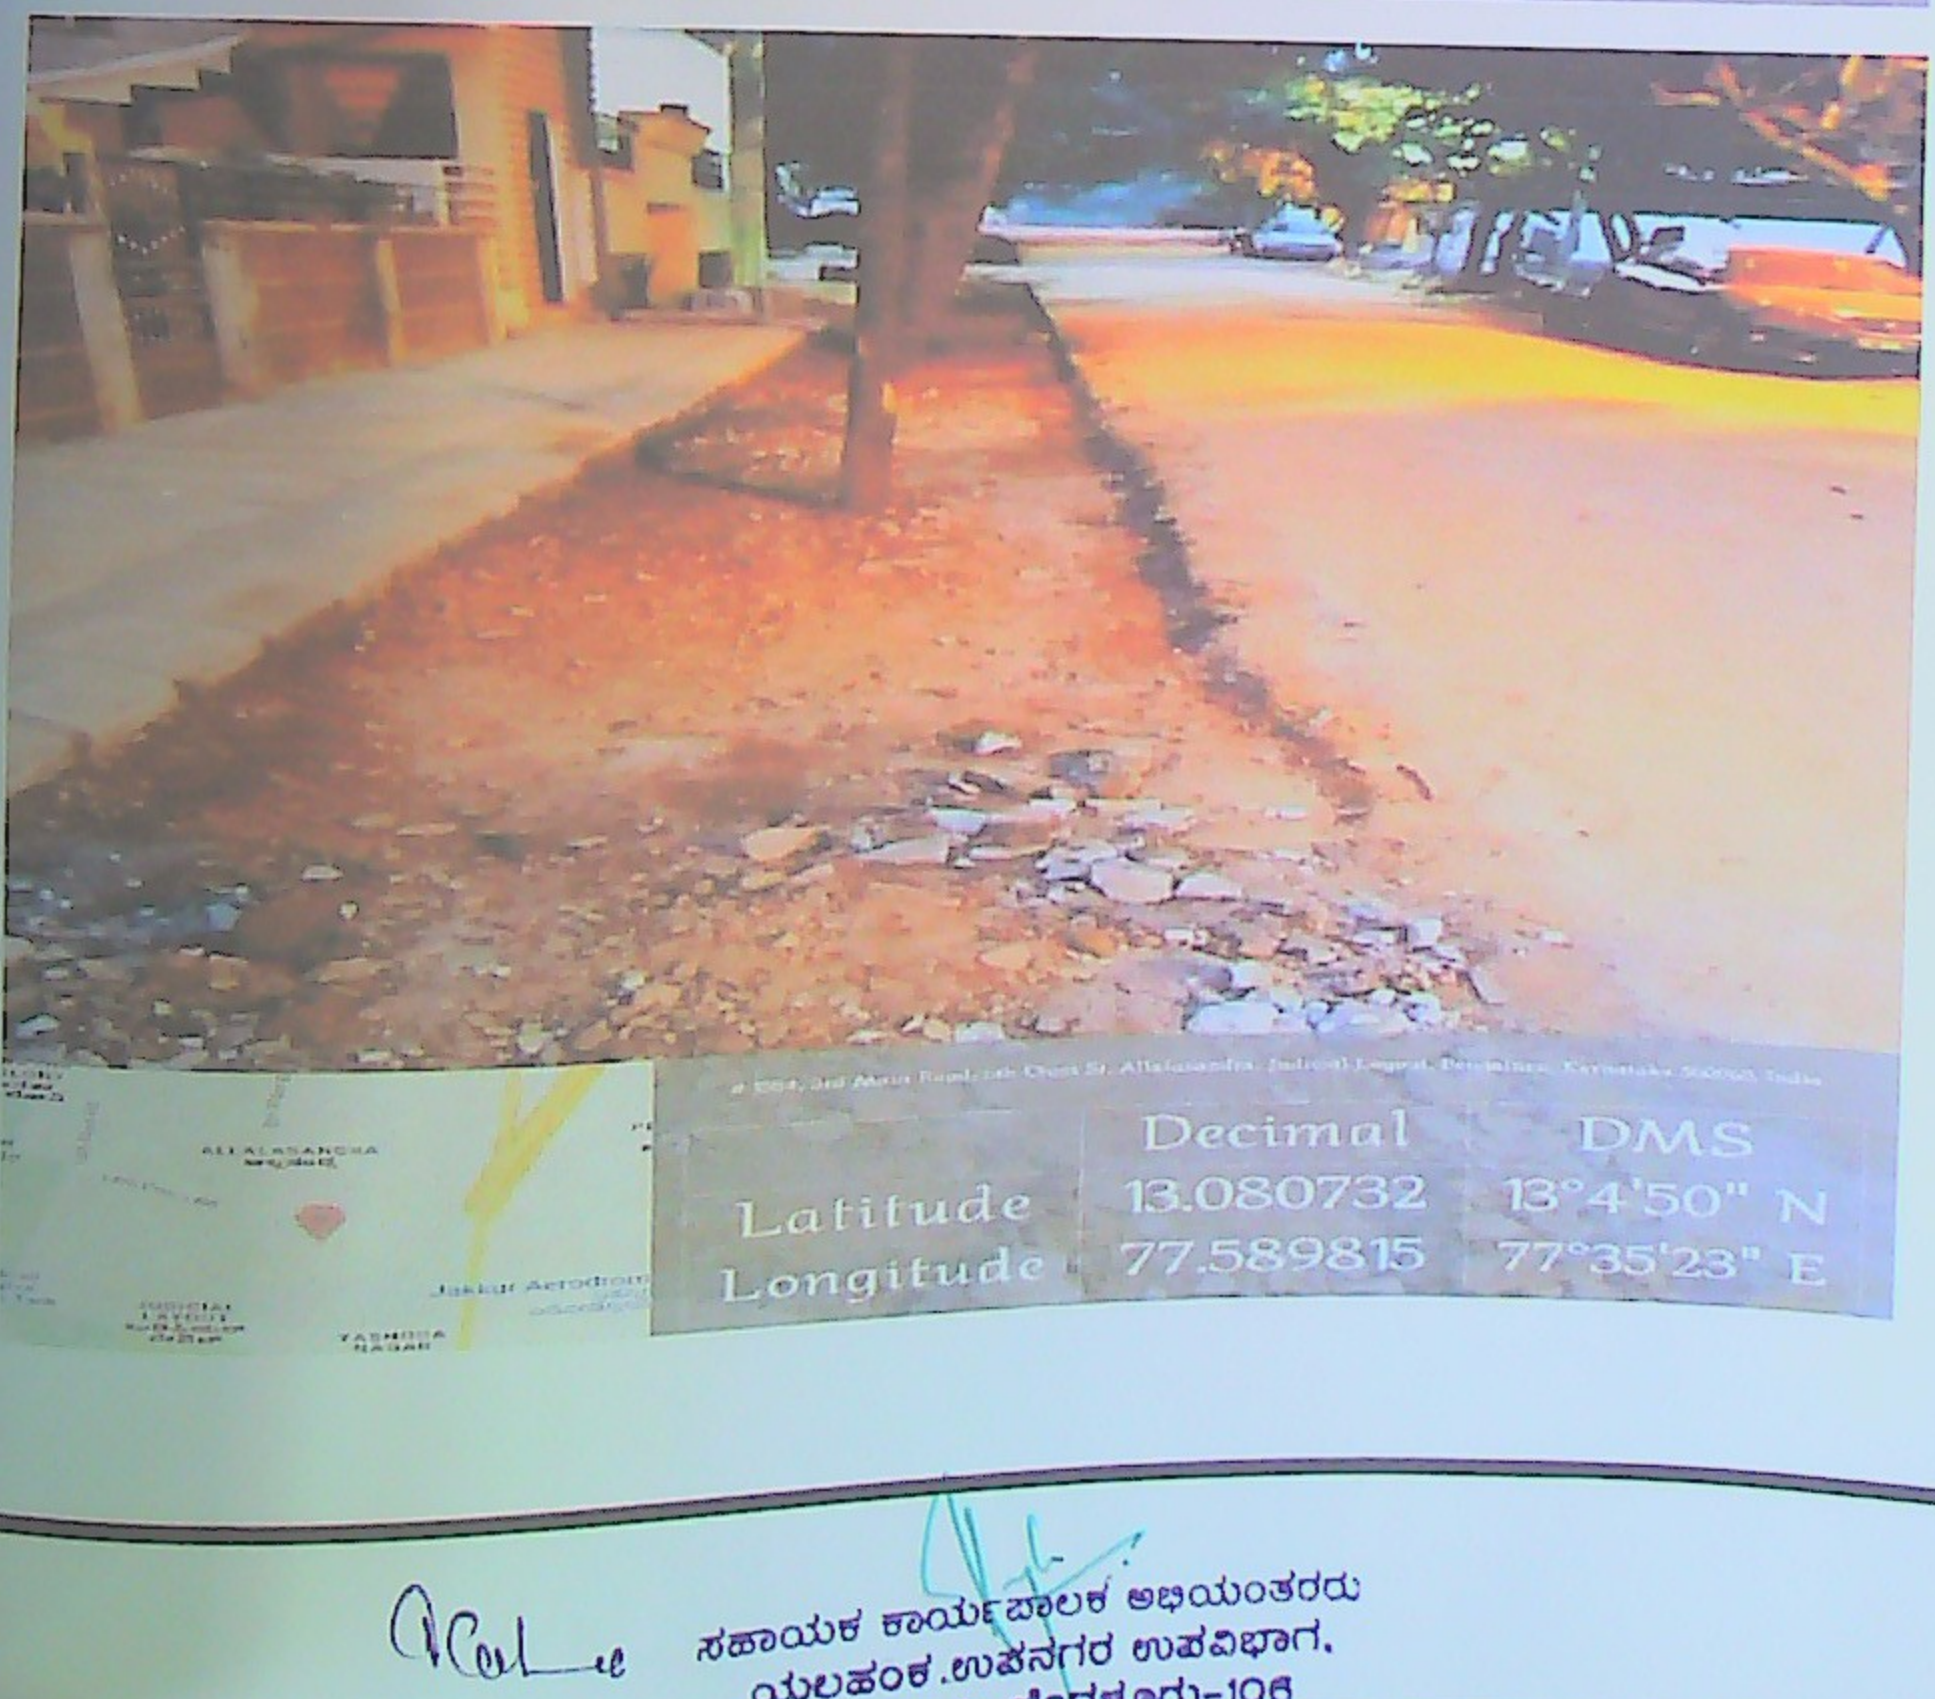

	Decimal	DMS
Latitude	13.080732	13°4'50" N
Longitude	77.589815	77°35'23" E

ಸಹಾಯಕ ಕಾರ್ಯಪಾಲಕ ಅಭಿಯಂತರರು
ಯಲಹಂಕ.ಉಪನಗರ ಉಪವಿಭಾಗ,
ಬೆಂಗಳೂರು-106

NAME OF WORK: Improvements to Roads, Drains and Other Developmental Works at Shivamandira Road, Matru Layout, Shaada Nagar Judicial Layout and Surrounding Area in Ward no 02,03,04 of Yelahanka Division under Amruth Nagarothana Grants. (PAKAGE NO -05)

175, Judicial Layout, Nyayanga Layout, Bengaluru, Karnataka 560065, India

	Decimal	DMS
Latitude	13.08069	13°4'50" N
Longitude	77.589073	77°35'20" E

NAME OF WORK: Improvements to Roads, Drains and Other Developmental Works at Shivamandira Road, Matru Layout, Shaada Nagar Judicial Layout and Surrounding Area in Ward no 02,03,04 of Yelahanka Division under Amruth Nagarothana Grants. (PAKAGE NO -05)

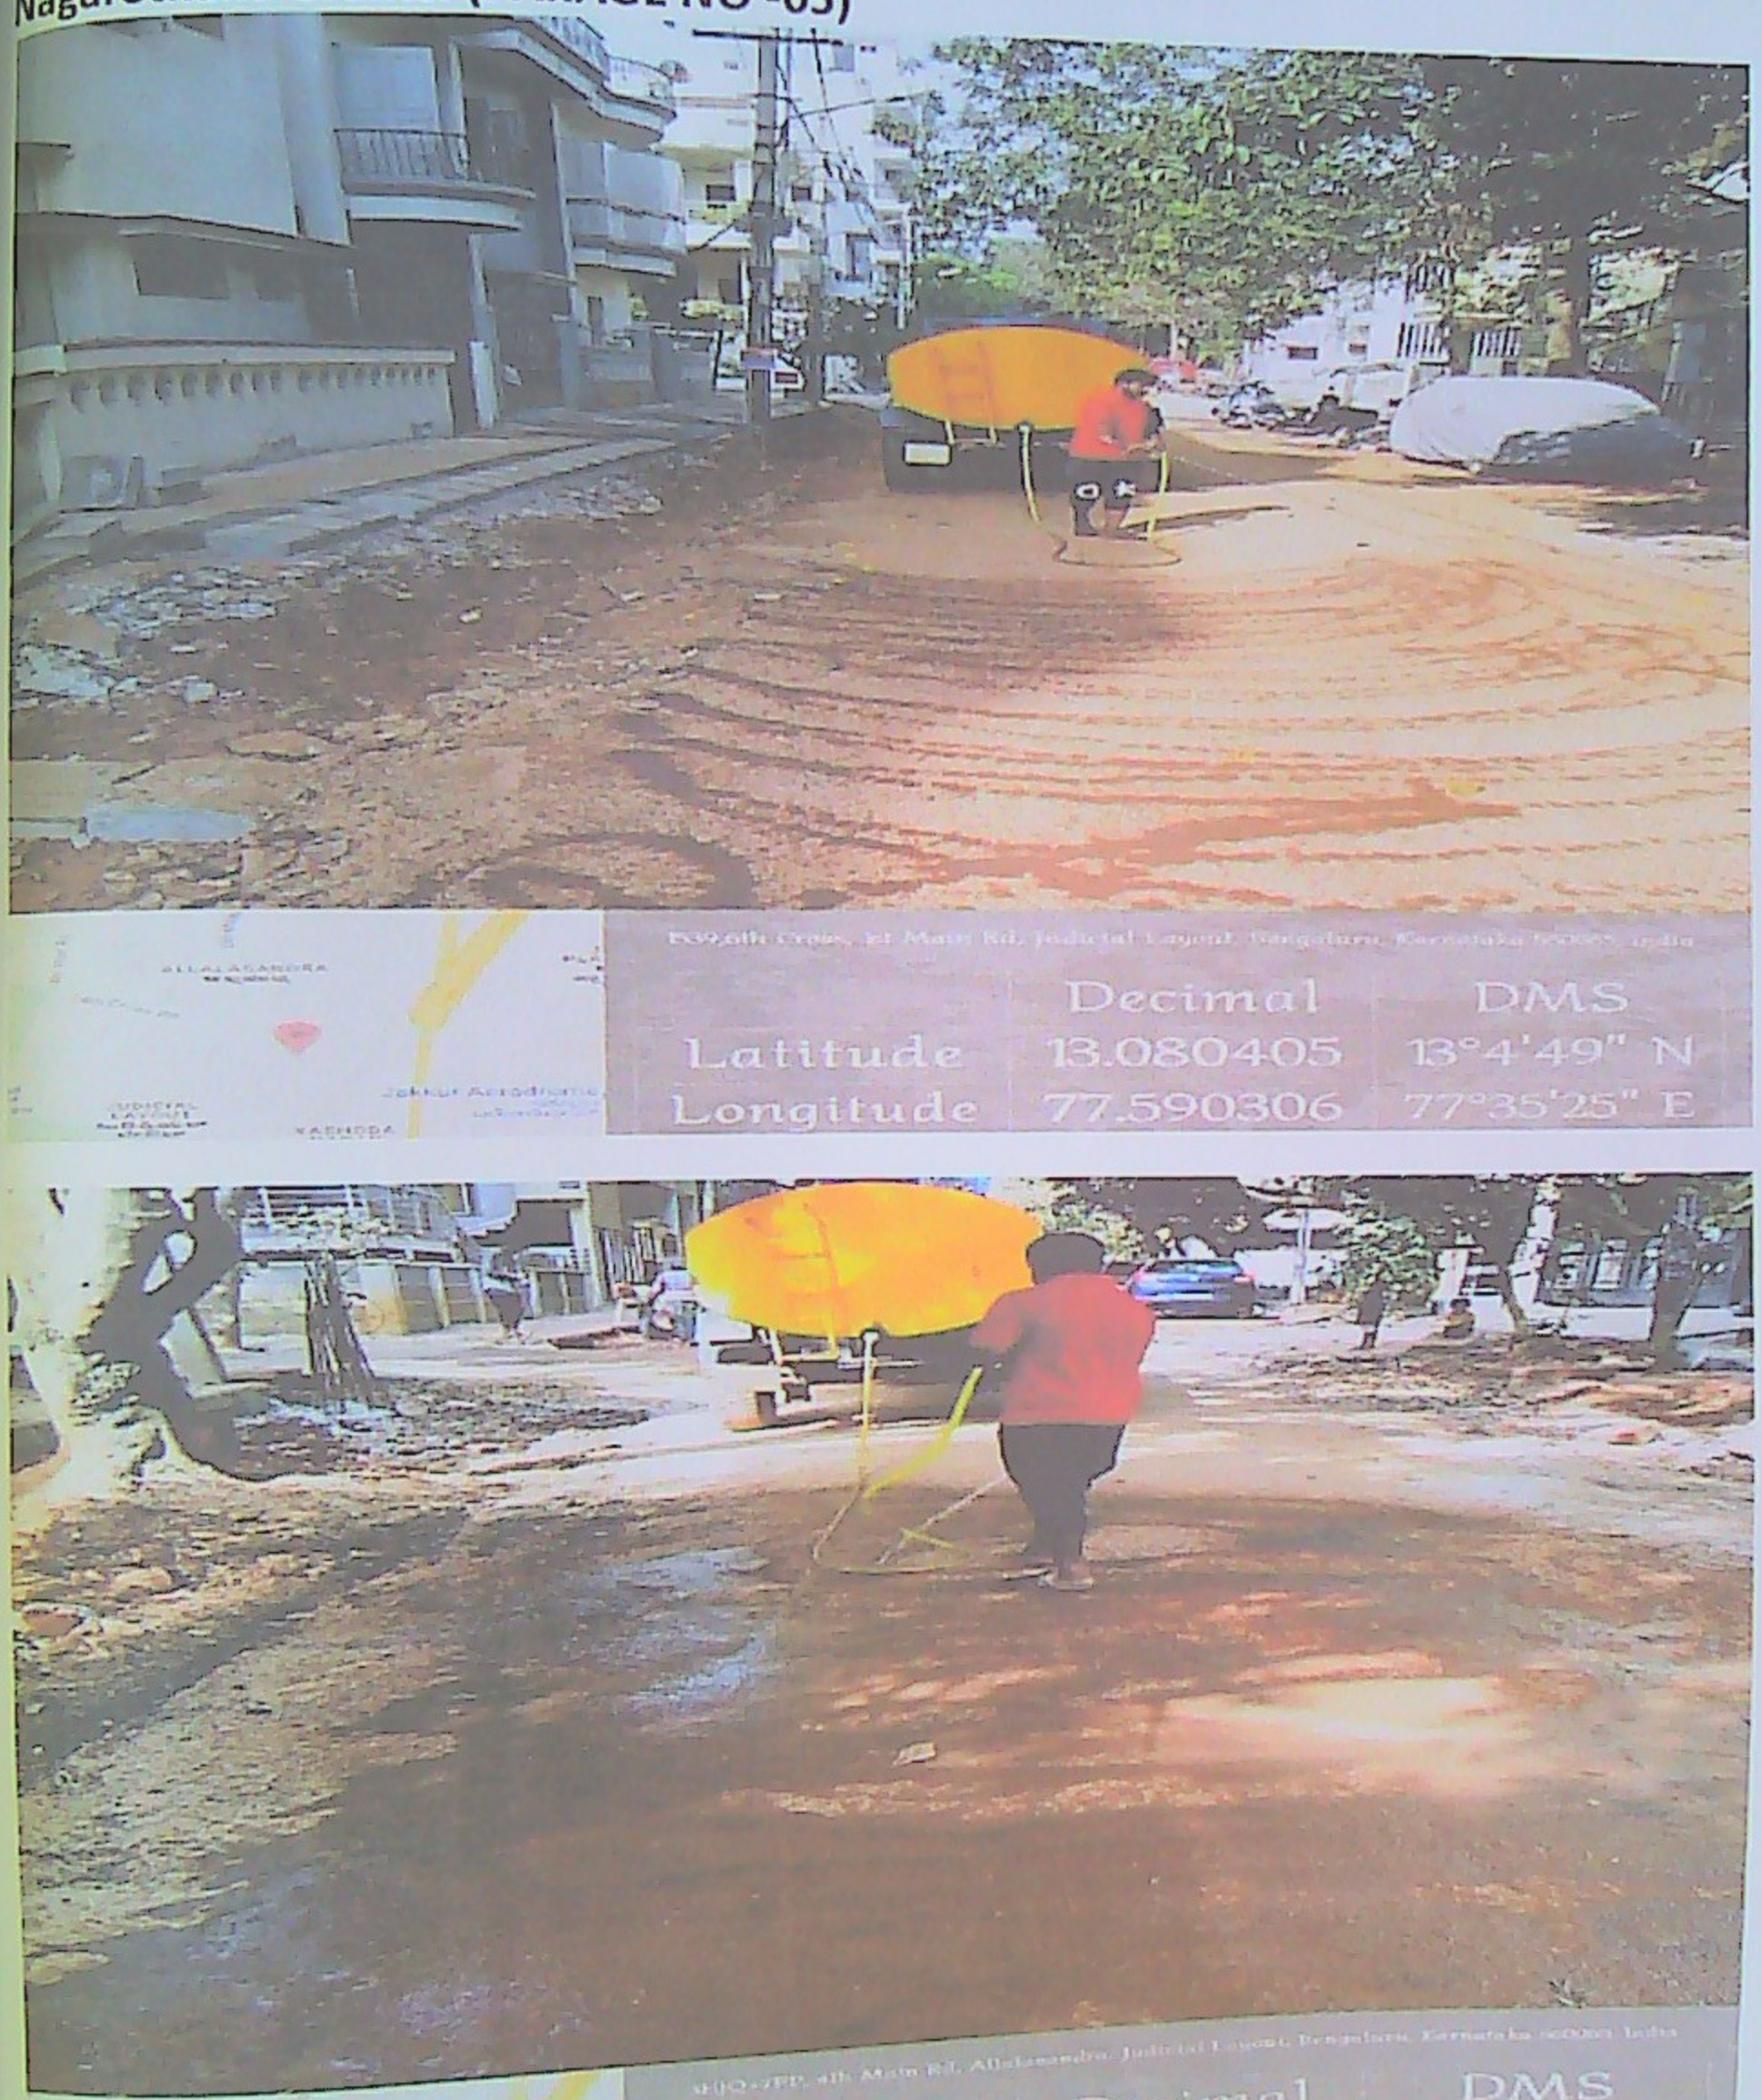

ಸಹಾಯಕ ಕಾರ್ಯಪಾಲಕ ಅಭಿಯಂತರರು
ಯಲಹಂಕ.ಉಪನಗರ ಉಪವಿಭಾಗ.
ಬ ಬ.ಎಂ.ಪಿ. ಬೆಂಗಳೂರು-106

Name of Work: Improvements to Roads, Drains and Other Developmental Works at Shivamandira Road, Matru Layout, Shaada Nagar Judicial Layout and Surrounding Area in Ward no 02,03,04 of Yelahanka Division under Amruth Nagarothana Grants. (PAKAGE NO -05)

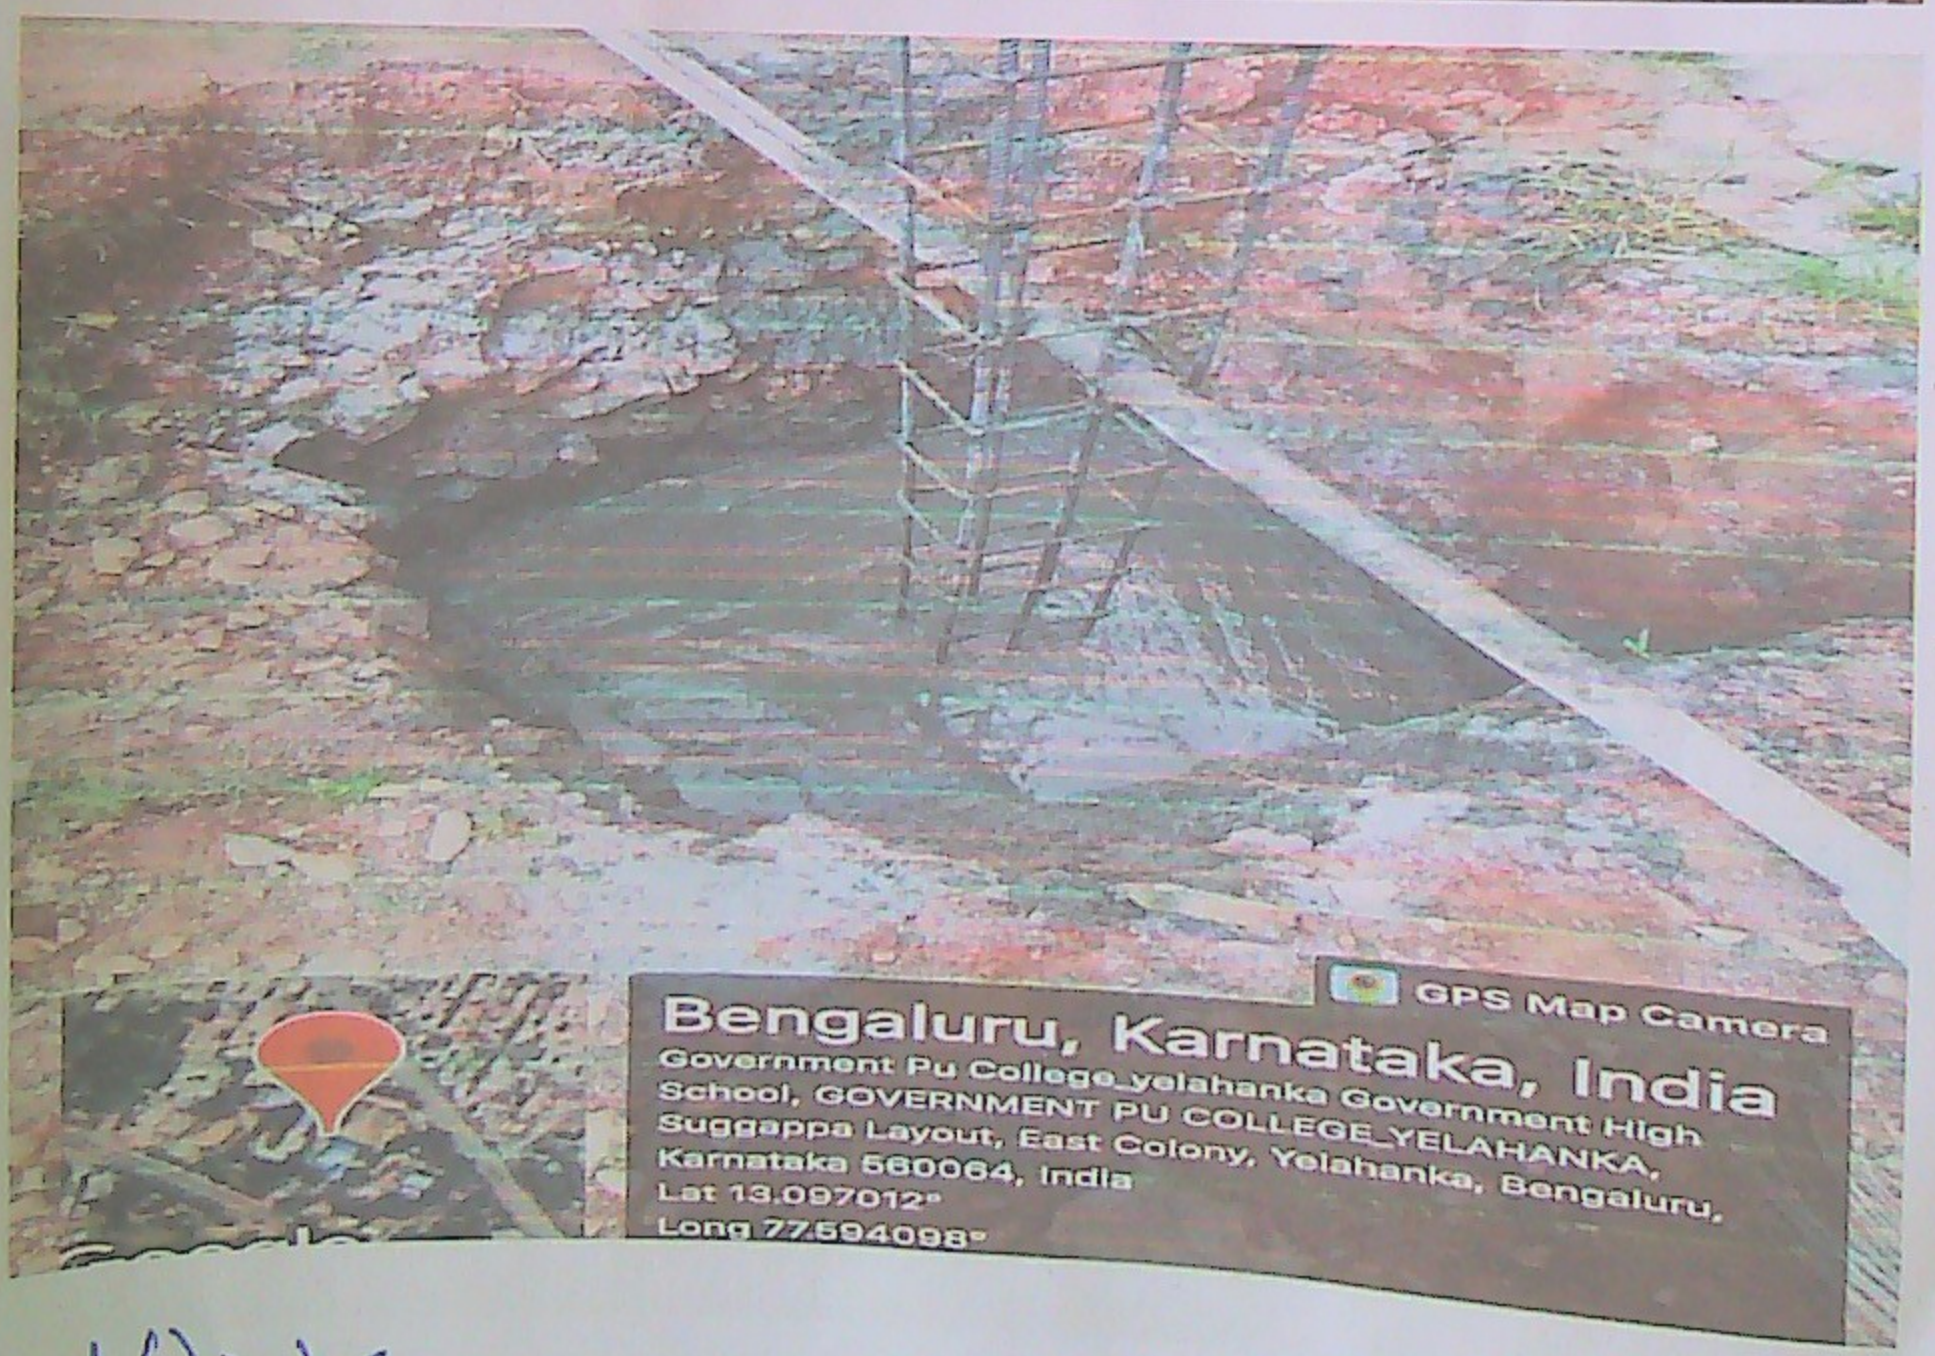
GPS Map Camera
Bengaluru, Karnataka, India
Government Pu College_yelahanka Government High School, GOVERNMENT PU COLLEGE_YELAHANKA, Suggappa Layout, East Colony, Yelahanka, Bengaluru, Karnataka 560064, India
Lat 13.097012°
Long 77.594098°

Asst. Executive Engineer
Yelahanka Sub. Divison
(BBMP Ynk. Zn)
Yelahanka, Bang

Name of Work: Improvements to Roads, Drains and Other Developmental Works at Shivamandira Road, Matru Layout, Shaada Nagar Judicial Layout and Surrounding Area in Ward no 02,03,04 of Yelahanka Division under Amruth Nagarothana Grants. (PAKAGE NO -05)

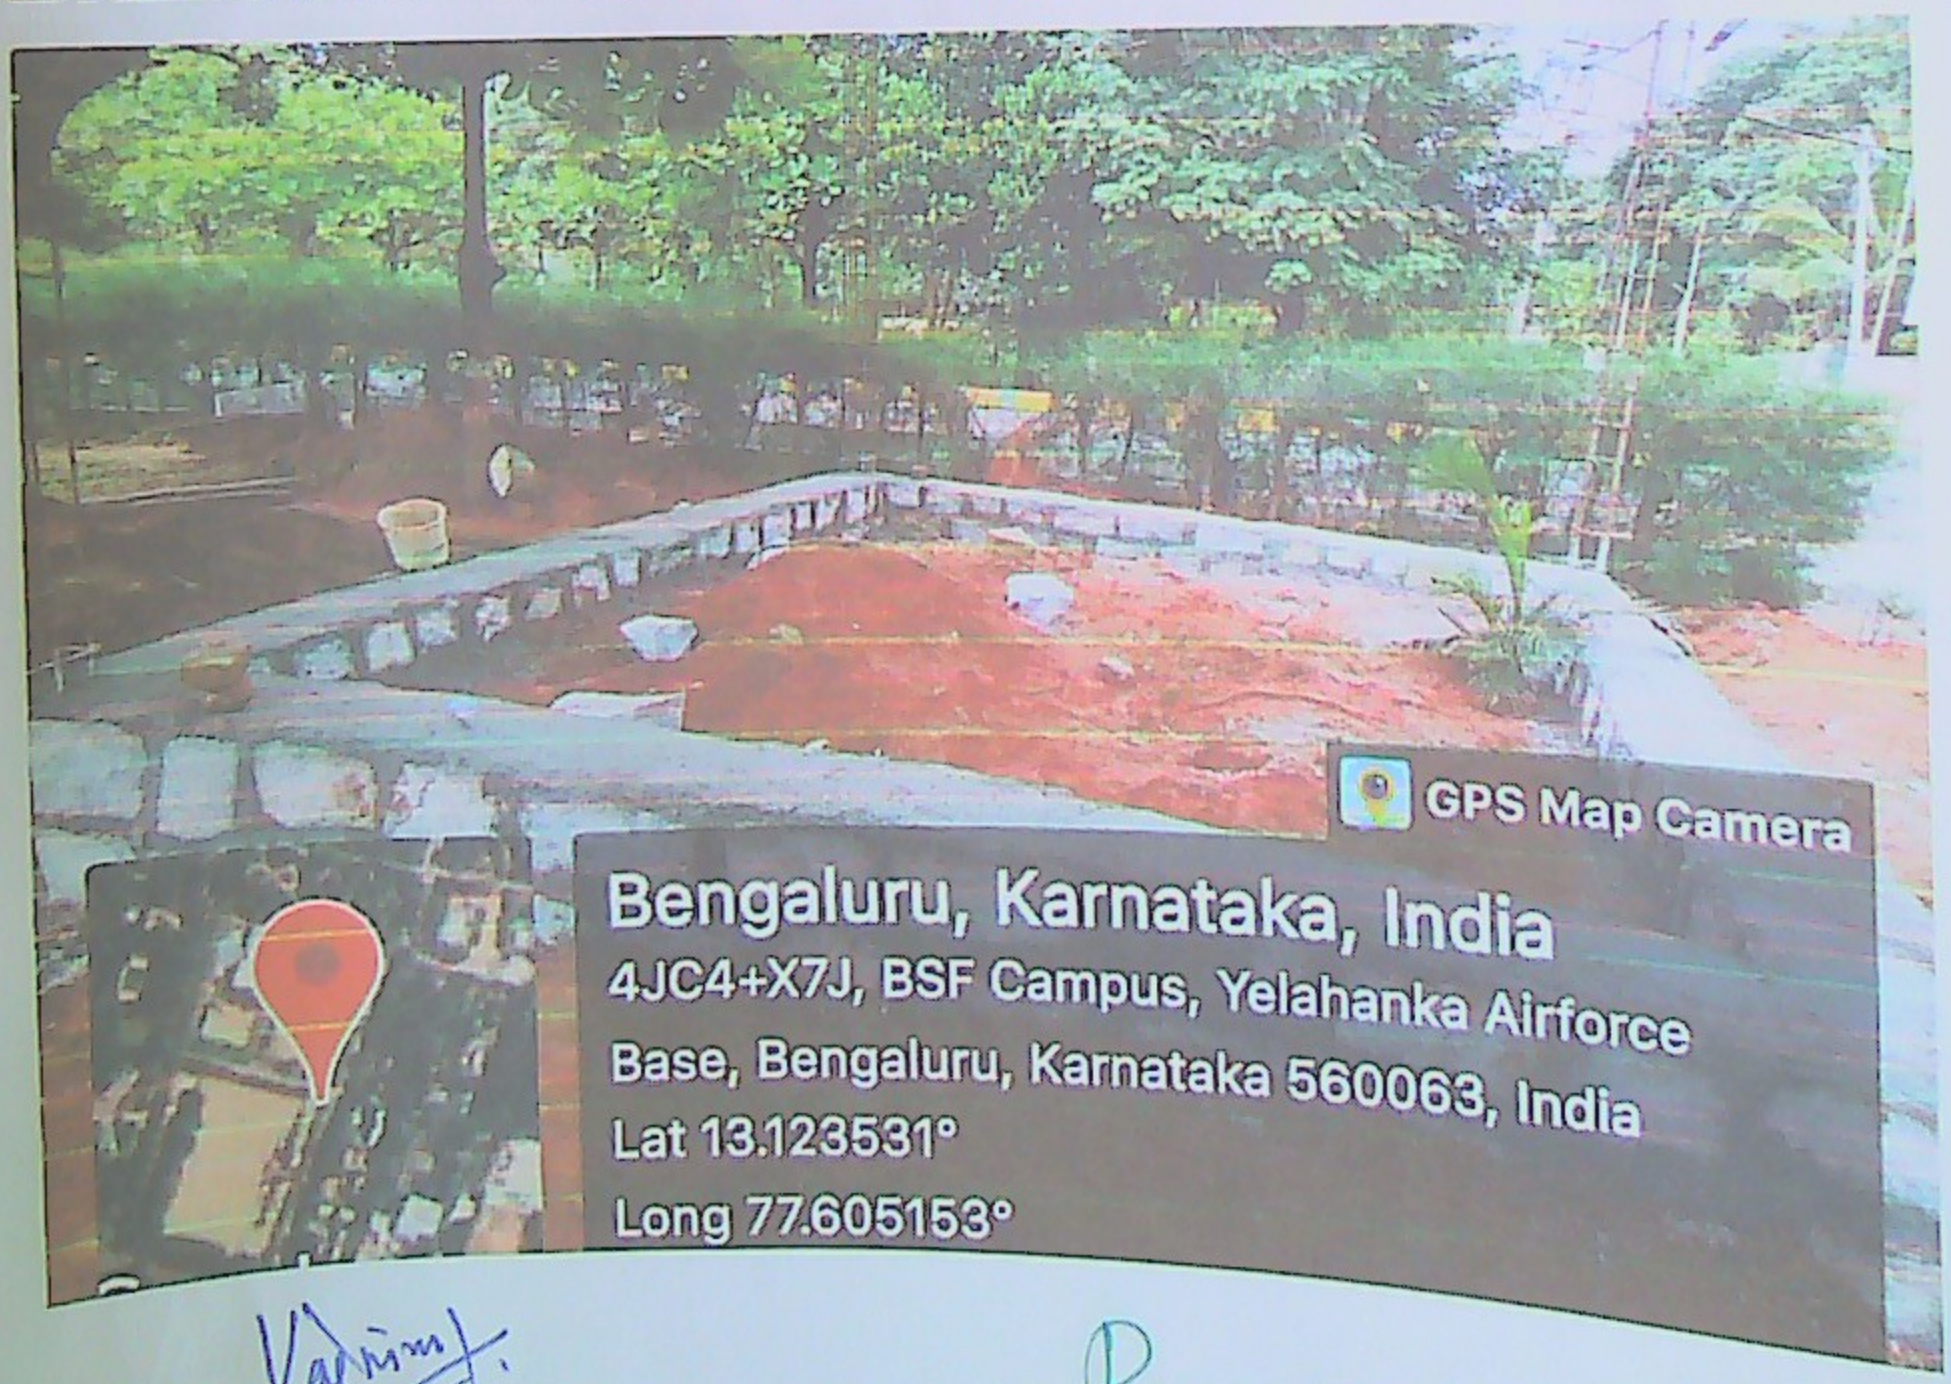
GPS Map Camera
Bengaluru, Karnataka, India
4JC4+X7J, BSF Campus, Yelahanka Airforce Base, Bengaluru, Karnataka 560063, India
Lat 13.123531°
Long 77.605153°

Asst. Executive Engineer
Yelahanka Sub. Divison
(BBMP Ynk. Zn)
Yelahanka, Bangalore

Name of Work: Improvements to Roads, Drains and Other Developmental Works at Shivamandira Road, Matru Layout, Shaada Nagar Judicial Layout and Surrounding Area in Ward no 02,03,04 of Yelahanka Division under Amruth Nagarothana Grants. (PAKAGE NO -05)

GPS Map Camera
Bengaluru, Karnataka, India
4HQ7+47M, Avalahalli Main Rd, Yelahanka New Town, Bengaluru, Karnataka 560064, India
Lat 13.137477°
Long 77.562441°

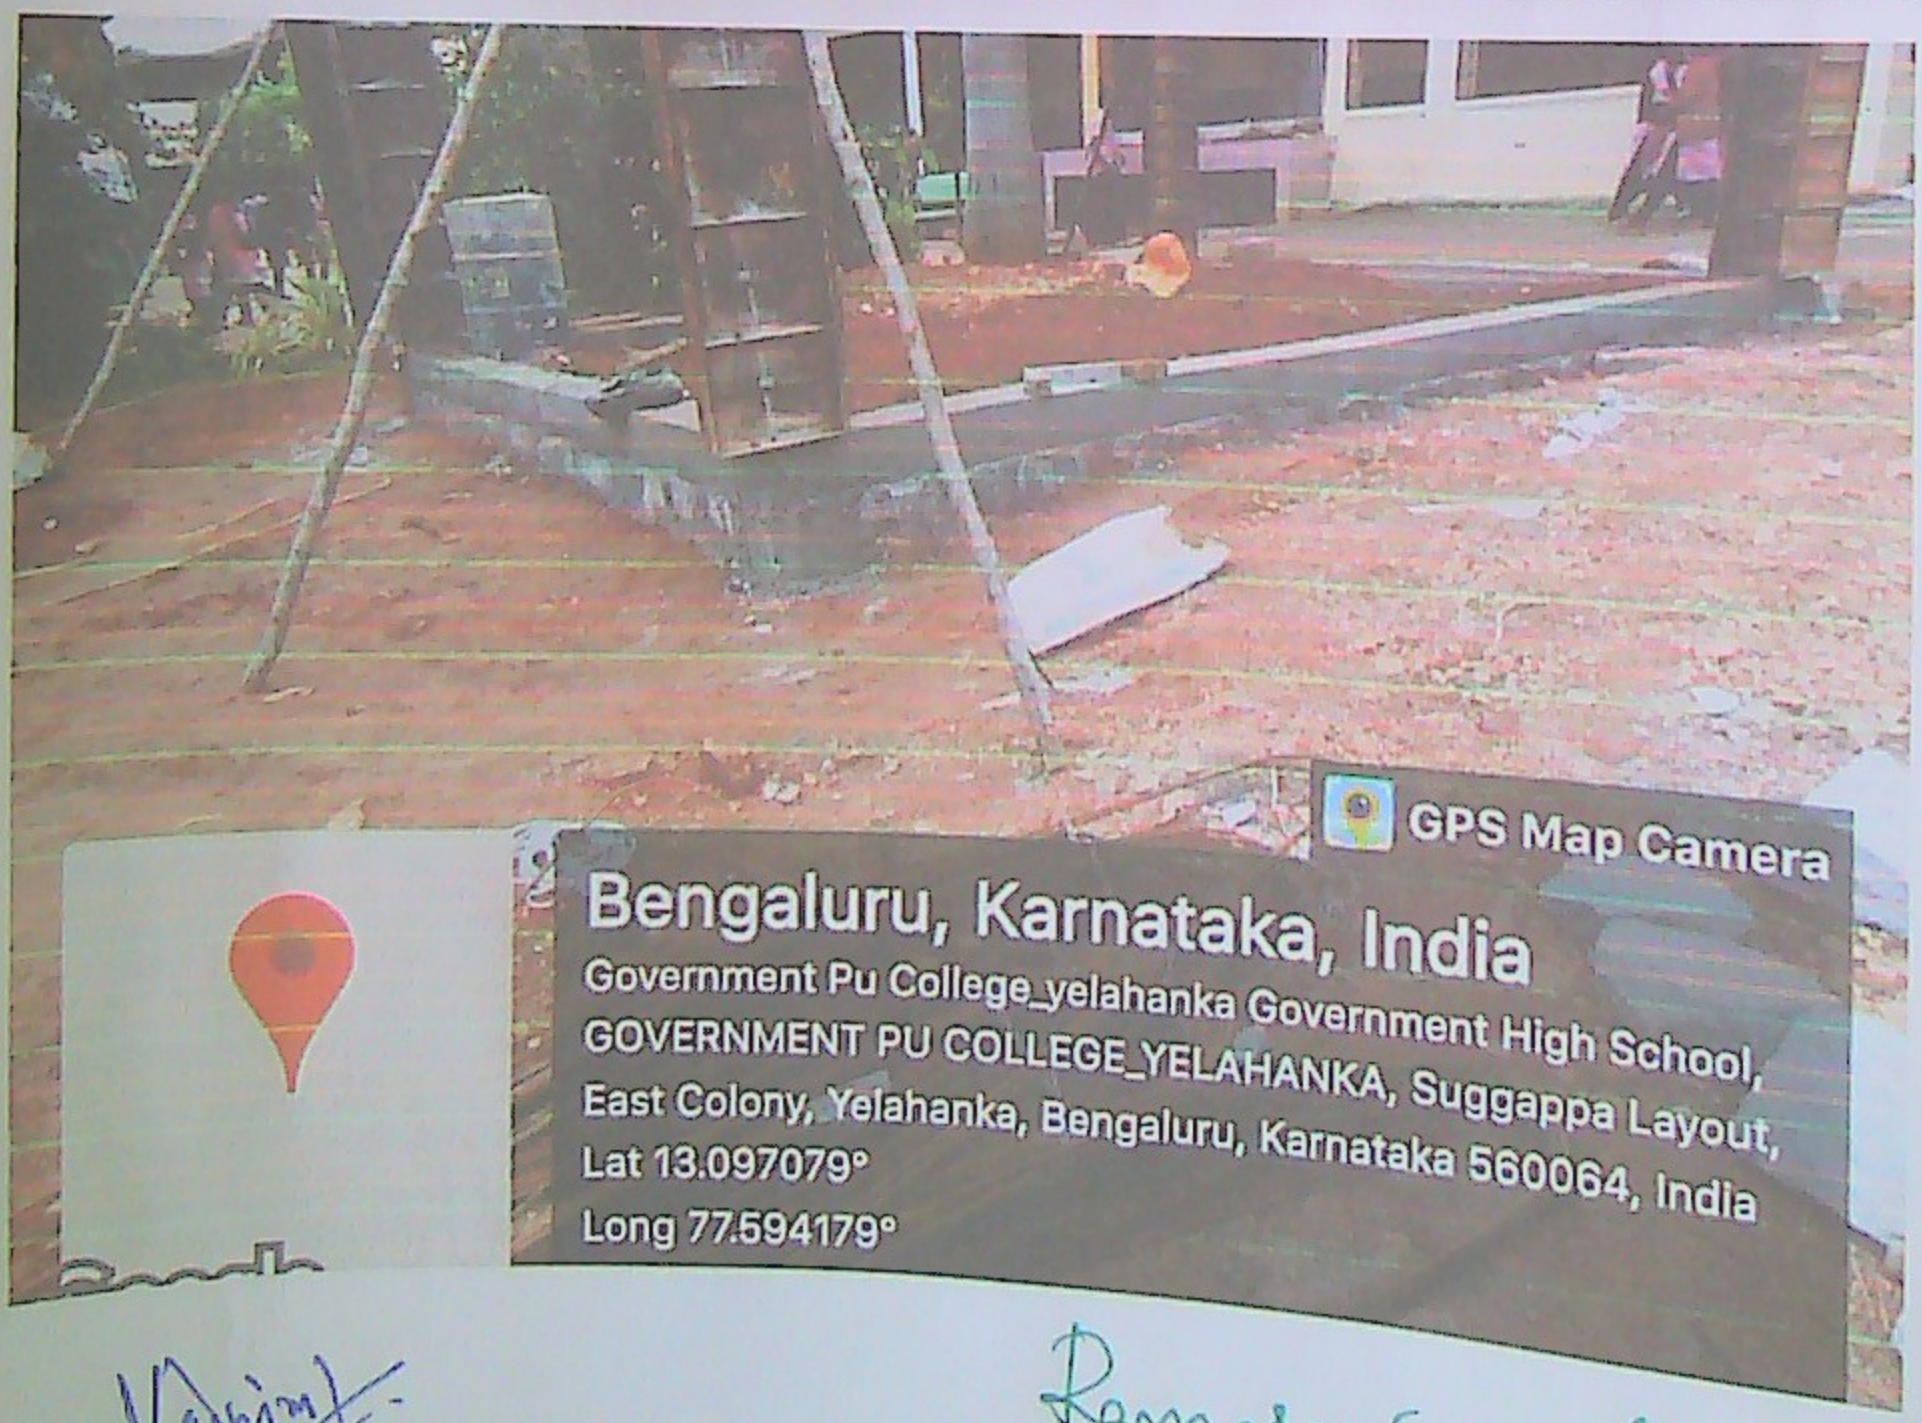
GPS Map Camera
Bengaluru, Karnataka, India
Government Pu College_yelahanka Government High School, GOVERNMENT PU COLLEGE_YELAHANKA, Suggappa Layout, East Colony, Yelahanka, Bengaluru, Karnataka 560064, India
Lat 13.097079°
Long 77.594179°

Asst. Executive Engineer
Yelahanka Sub. Divison
(BBMP Ynk. Zn)
Yelahanka, Bangalore